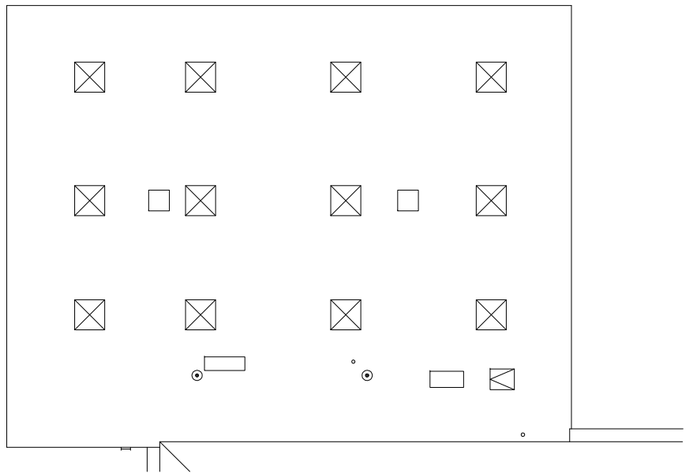

2 A2-112 PARTIAL ROOF PLAN
SCALE : 1/8" = 1'-0"

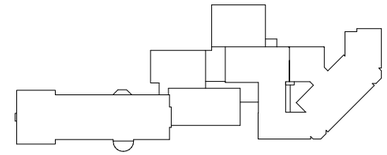

ROOF KEY PLAN
CENTRAL / HAUSER SCHOOL
NO SCALE

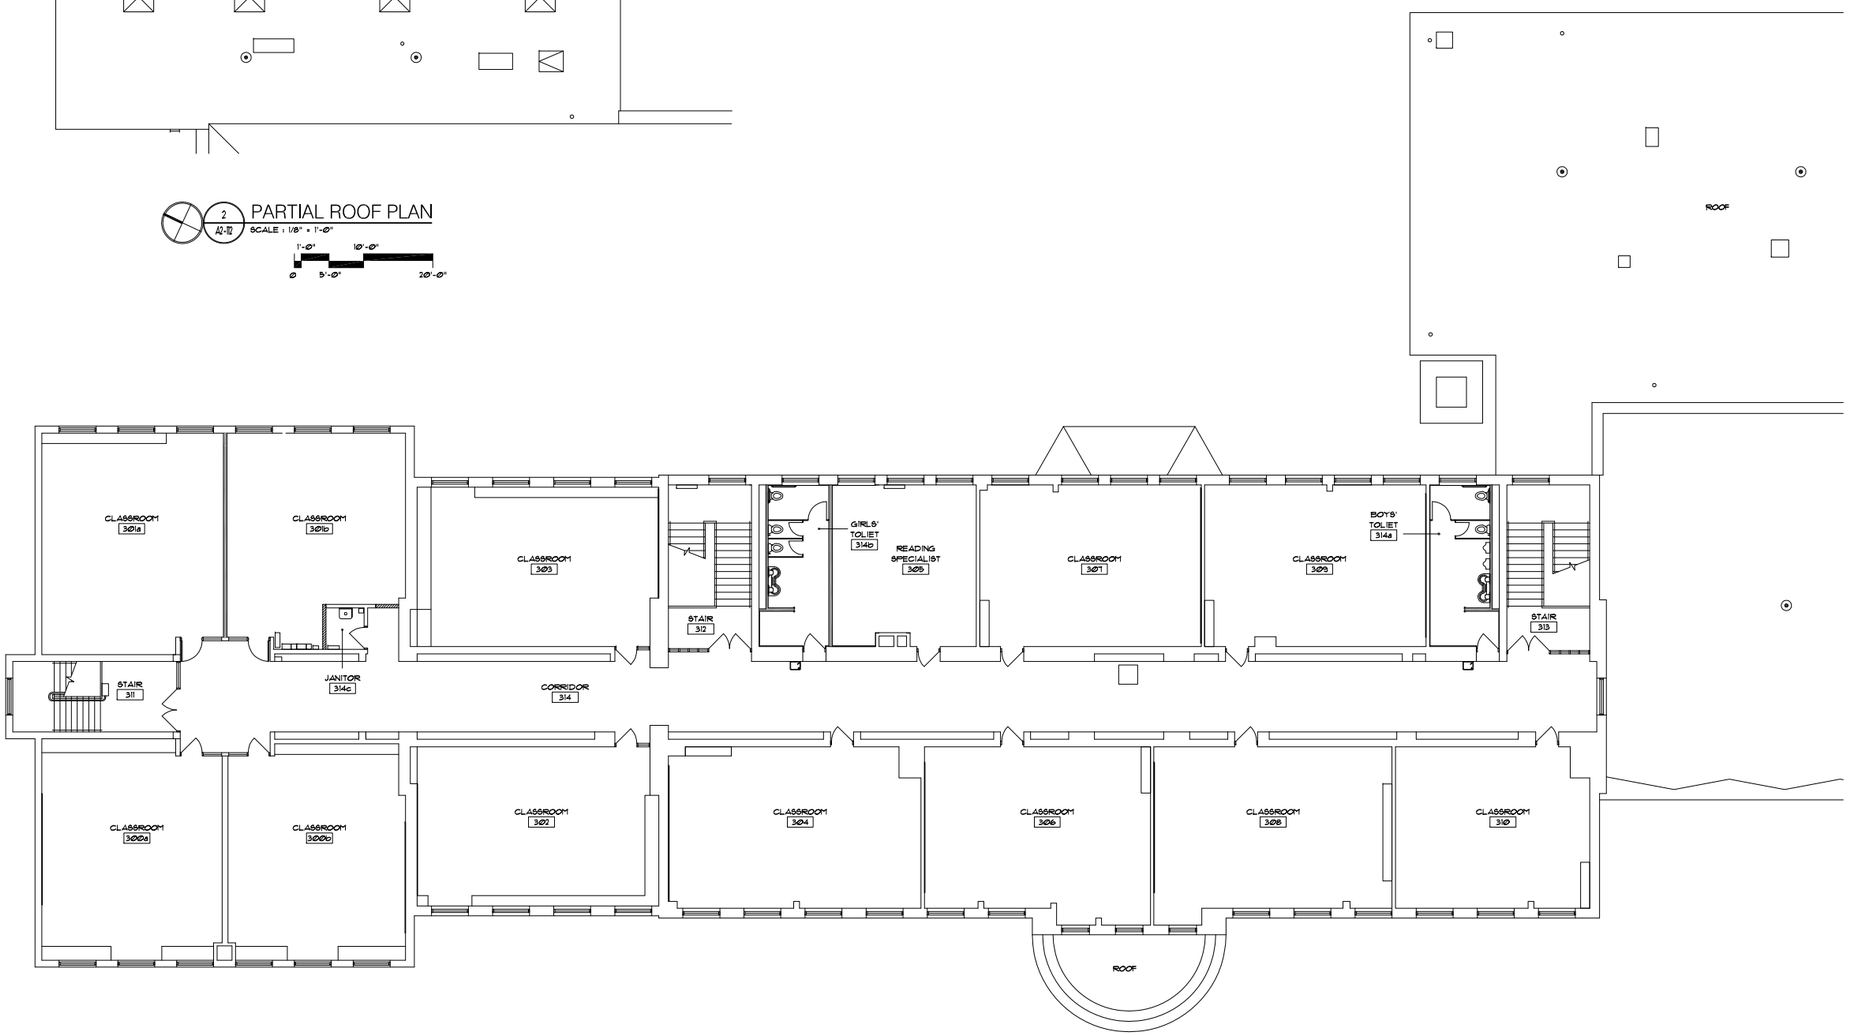

1 A2-112 THIRD FLOOR PLAN
SCALE : 1/8" = 1'-0"

L.J. HAUSER JUNIOR HIGH SCHOOL

REVISIONS	BY

2012 CAPITAL IMPROVEMENT WORK

for the:
BOARD OF EDUCATION
RIVERSIDE BRIDGEVIEW SCHOOLS DISTRICT 96
63 WOODSIDE ROAD
RIVERSIDE, ILLINOIS 60546-1998

at:
A.F. AMES ELEMENTARY SCHOOL,
CENTRAL ELEMENTARY SCHOOL
and
L.J. HAUSER JUNIOR HIGH SCHOOL

L. J. HAUSER - THIRD FLOOR PLAN - PARTIAL ROOF PLAN

CONCEPT 3 ARCHITECTS, P.C.
101 EAST ST. CHARLES ROAD, SUITE 204
VILLA PARK, ILLINOIS 60181
PHONE 630.833.6090 FAX 630.833.2170

Date	1-4-2012
Scale	AS NOTED
Drawn	CE
Job	11026
Sheet	A2-112
Of	Sheets

THESE DOCUMENTS ARE COPYRIGHTED. REPRODUCTION OF THIS DRAWING, BY ANY PHOTOGRAPHIC, XEROGRAPHIC OR OTHER SIMILAR TECHNIQUE OR PROCESS, DURING THE BIDDING PERIOD OR FOR INCORPORATING THE MATERIAL CONTAINED HEREON INTO A SHOP DRAWING, IS STRICTLY PROHIBITED WITHOUT THE EXPRESSED CONSENT OF CONCEPT 3 ARCHITECTS, P.C. © 2012 CONCEPT 3 ARCHITECTS, P.C.